FilmL.A., Inc.
6255 W Sunset Blvd, 12th Floor
Hollywood, CA 90028
t: (213)977-8600 - f: (213)977-8601
www.filmla.com

Summary Information

Permit No: F00141425-A **Type of Permit:** FILMING **Release Date:** 08/20/2018

Production Company HUNGRY MAN INC

Insured Company Name HUNGRY MAN INC
Contact Phone No. 1 310-264-3000
Contact Phone No. 2 212-625-5600
Fax 212-625-5699
Address 3111 S LA CIENEGA BLVD
LOS ANGELES, California 90016

Production Title AMAZON

Type of Production Commercial - Standard

Producer Emily Skinner

Director Max Joseph

1st AD Anthony Dimino

Production Manager Daniel Gonzales

FilmL.A. Coordinator Naomi Kajiyama

Location Manager Stacey Sutherland
Primary Phone Mobile - 323-681-5155
Secondary Phone Office - 310-264-3000

Location Assistant n/a n/a
Primary Phone Mobile - n/a
Secondary Phone

Fees

FILMLA NON-REFUNDABLE FILM PERMIT RIDER FEE	$109.00

Total Permit Fee $109.00

Number of Locations 1

NOT A PERMIT

FilmL.A., Inc.
6255 W Sunset Blvd, 12th Floor
Hollywood, CA 90028
t: (213)977-8600 - f: (213)977-8601
www.filmla.com

Summary Information — Location

Permit Number	F00141425-A	**Location Manager**	Stacey Sutherland
Production Company	HUNGRY MAN INC	Primary Phone	Mobile - 323-681-5155
Insured Company	HUNGRY MAN INC	Secondary Phone	Office - 310-264-3000
Production Title	AMAZON		

Location Address 1137 S Robertson Blvd, Los Angeles, CA, 90035

Location Type Retail Business

Prep Dates 8/21/2018 - 8/21/2018 05:00 - 06:00 1 day

Film Dates 8/21/2018 - 8/21/2018 06:00 - 22:00 1 day

Open or Closed to the Public Closed

Generic Conditions

*Certain service and personnel fees required by jurisdictional agencies are not collected by FilmL.A. Any such fees must be paid directly to the appropriate agency, and a separate invoice will be provided to the permittee.
*LA CITY AND/OR LA COUNTY FIRE CHECKLIST ATTACHED TO FINAL PERMIT. THE PERMITTEE IS RESPONSIBLE FOR COMPLETING CHECKLIST PRIOR TO FILMING ACTIVITY AT THIS LOCATION. NON COMPLIANCE MAY RESULT IN ASSIGNMENT OF A FIRE OFFICER.
All travel lanes and bike lanes shall be closed per the WATCH manual.
Community Survey Obtained
May not interfere with adjacent traffic lanes or adjacent bike lane
Must Maintain 5' Clearance on Sidewalks/Walkways
Must maintain local/emergency access
No cast or crew parking on area streets
No interference with merchant activity.
No interference with pedestrian traffic
Number of uniformed officers listed on the permit is a minimum requirement. Permittee remains responsible for deploying a sufficient number of uniformed officers to provide traffic and crowd control to ensure the safety of the film crew and the public.
Traffic control must be done in accordance w/MUTCD
Uniformed officers shall have a copy of the film permit in their possession and are required to confirm that all traffic control signage devices are in place.

Please see attached documents
Hungry.Amazon.141425.AL.pdf
Hungry.Amazon.141425.RobertsonWS3.pdf

Equipment on Location

Type	Quantity
10 Ton Truck	2
5 or 10 ton trucks	2
Cast/Crew	60

Personnel on Location

Type	Quantity
Cast	5
Crew	55
Off-Duty/Retired	1

NOT A PERMIT

FilmL.A., Inc.
6255 W Sunset Blvd, 12th Floor
Hollywood, CA 90028
t: (213)977-8600 - f: (213)977-8601
www.filmla.com

Summary Information — Location

Permit Number F00141425-A
Production Company HUNGRY MAN INC
Insured Company HUNGRY MAN INC
Production Title AMAZON

Location Manager Stacey Sutherland
Primary Phone Mobile - 323-681-5155
Secondary Phone Office - 310-264-3000

vehicles	
Cube Trucks	3
Generator	1
Motor Homes	1
Stakebed Trucks	2
Vans	4

LAPD Officer(s)	
Spot Check	1

Filming Activities Equipment on property; Equipment on sidewalk, in curb lane & across street; Interior Dialogue; Motorhome parked in posting/closure;

Jurisdiction **Political:** Los Angeles City - Council District 05 **Police:** Los Angeles Police Department **Fire:** Los Angeles City

Thomas Guide **Page:** 632 **Grid:** J3

Coordinator Note Rider A adds a motorhome

Parking

Base Camp
Location Type : Filming Location

Crew Parking
Location Type : Other Location
1150 S Beverly Dr, Beverly Hills, CA, 90212

NOT A PERMIT

Appointment of Stanley Production Services
As Authorized Agent and Representative

I certify that I am a representative of Hungry Man Inc. ("Principal") and am authorized to enter into binding contractual agreements on its behalf. I further certify that I am authorized by Principal to appoint other representatives and agents for Principal and to give such representatives and agents authority to enter into and bind Principal to agreements relating to the issuance of and compliance with location film (e.g. theatrical, television, commercial and other motion. picture filming) and still photographic permits, including the permits themselves and any riders to such permits. Acting on behalf of Principal in my capacity as its authorized representative, I appoint Stanley Production Services and it employees and agents SPS as Principal's authorized representatives and agents to apply for location film (e.g. theatrical, television, commercial and other motion. picture filming) and still photographic permits on behalf of Principal through FilmLA, Inc. for any city, county or through any other jurisdictions where FilmLA, Inc. operates, to negotiate, discuss, accept, modify, agree to and bind Principal to the terms and conditions of such permits (including all restrictions and/or community guidelines applicable to any such permit); and to execute such permits on behalf of Principal. Principal understands, acknowledges and agrees that it (and/or its insurer) remains responsible and liable for all obligations imposed by or incidental to any permit or rider issued to Principal signed by any employee or agent of (including any coordinator, runner or messenger used by) SPS Principal further agrees to comply with the terms and conditions of any such permits and hereby appoint SPS as an authorized representative to facilitate compliance with such terms and conditions following issuance of any such permits and to enter into agreements for Principal with respect thereto. Any person, agency, entity, or organization (including FilmLA, Inc. and any city, county or other jurisdictions where FilmLA, Inc. operates) may rely upon this appointment and need not obtain further authorization for any act described herein. An original or faxed copy of this appointment shall be sufficient, and may be treated as an original for your purposes. The appointment may be revoked by Principal at any time in writing delivered to FilmLA, Inc., but in any case shall expire one (1) year from the date of execution set forth below.

I declare under penalty of perjury under the laws of the State of California that I am authorized to appoint SPS as agent for Principal, and based upon that authority I hereby appoint SPS as Principal's agent as set forth herein.

Date: 8/17/2018

Stacey Sutherland

Representative's Signature

Representative's Name (Please Print)

Locations

Representative's Title (Please Print)

Hungry Man Inc.

Name of Principal (i.e. company name) (Please Print)

Street: 3111 S La Cienega Blvd.
City: Los Angeles
State: CA
ZIP: 90016

Principal's Mailing Address (Please Print)

310-264-3000

Principal's Phone Number (Please Print)

Stanley Production Services

957 Woodlawn Dr
Thousand Oaks Ca 91360

NOT A PERMIT

Permit #F00141425-A

Ⓢ TRAFFIC SIGNAL

● TRAFFIC CONE

TYPE I W/ SIGN

FLASHING ARROW SIGN (FAS)

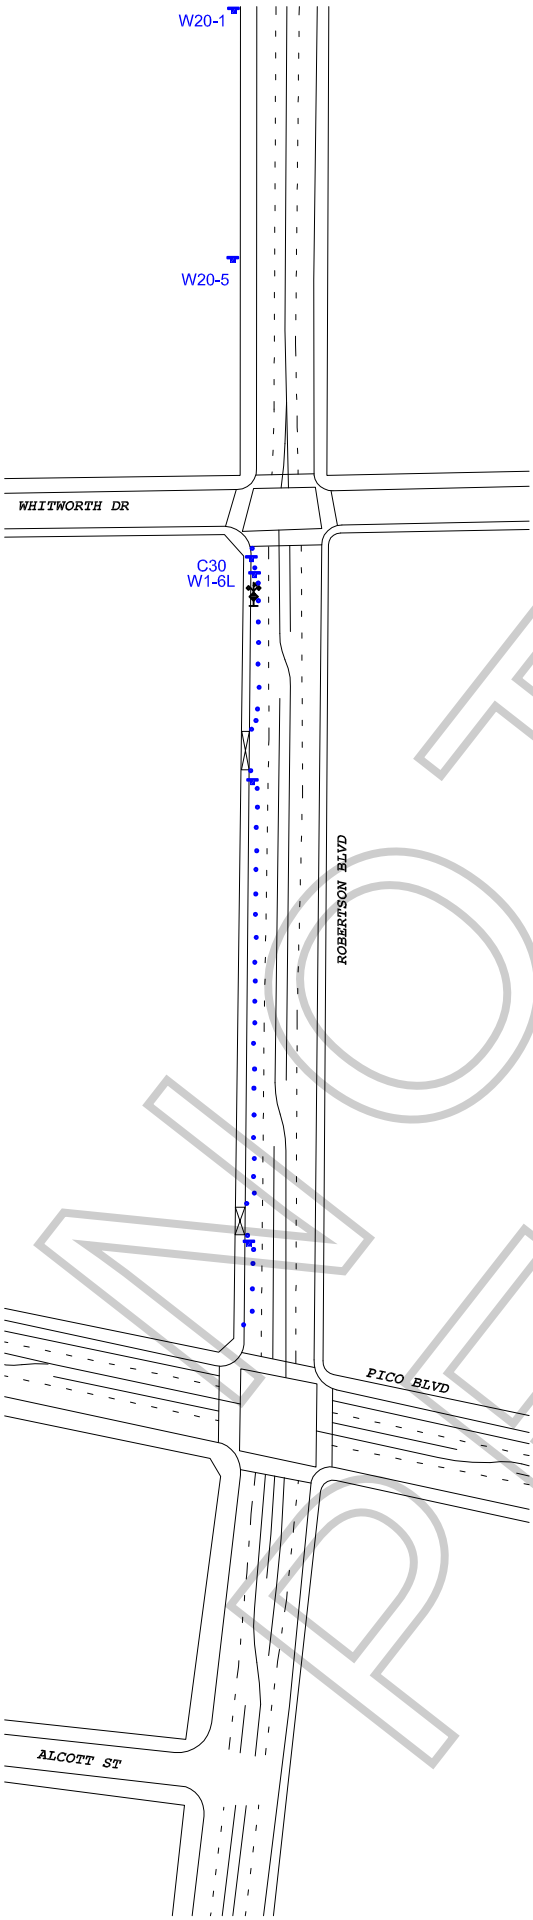

ALL TRAFFIC CONTROL WILL BE INSTALLED TO MEET OR EXCEED THE LATEST CA-MUTCD MINIMUM REQUIREMENTS

N

WORK ZONE TRAFFIC CONTROL PLAN
GENERAL NOTES

1. DATE/TIME: 8-21-18 FROM 05:30 HOURS TO 12:00 HOURS.

2. ALL SIGNING, STRIPING, AND TRAFFIC CONTROL DEVICES SHALL CONFORM TO THE (CURRENT) STATE OF CALIFORNIA DEPARTMENT OF TRANSPORTATION (CALTRANS) STANDARD PLANS AND STANDARD SPECIFICATIONS , CALIFORNIA MUTCD, AND ANY ADDENDUMS THERETO, AND AS SHOWN ON THESE PLANS, SYMBOLS AND ABBREVIATIONS USED ARE SHOWN ON CALTRANS STANDARD PLANS.
3. THERE WILL BE NO INTERFERENCE WITH TRAFFIC SIGNALS OR CROSSWALKS.
4. CONES WILL BE 28" MINIMUM HEIGHT AND HAVE REFLECTORIZED SLEEVES FOR NIGHT WORK.
5. POLICE WILL DIRECT TRAFFIC IF NECESSARY.

TCP FOR:	HUNGRY MAN INC: "AMAZON"
LOCATION:	WEST SIDE CURB LANE OF ROBERTSON BLVD FROM PICO BLVD TO WHITWORTH DR LOS ANGELES, CALIFORNIA
CONTACT:	MIKE WEBSTER OFFICE# 323-597-1173 STACEY SUTHERLAND PH# 323-681-5155
	JCL TRAFFIC SERVICES (213) 622-9775 C31-CA Lic # 805357
DATE / REVISIONS	DRAFTER: MARIO MENJIVAR SCALE: N.T.S. FILM LA: NAOMI

NOT A PERMIT